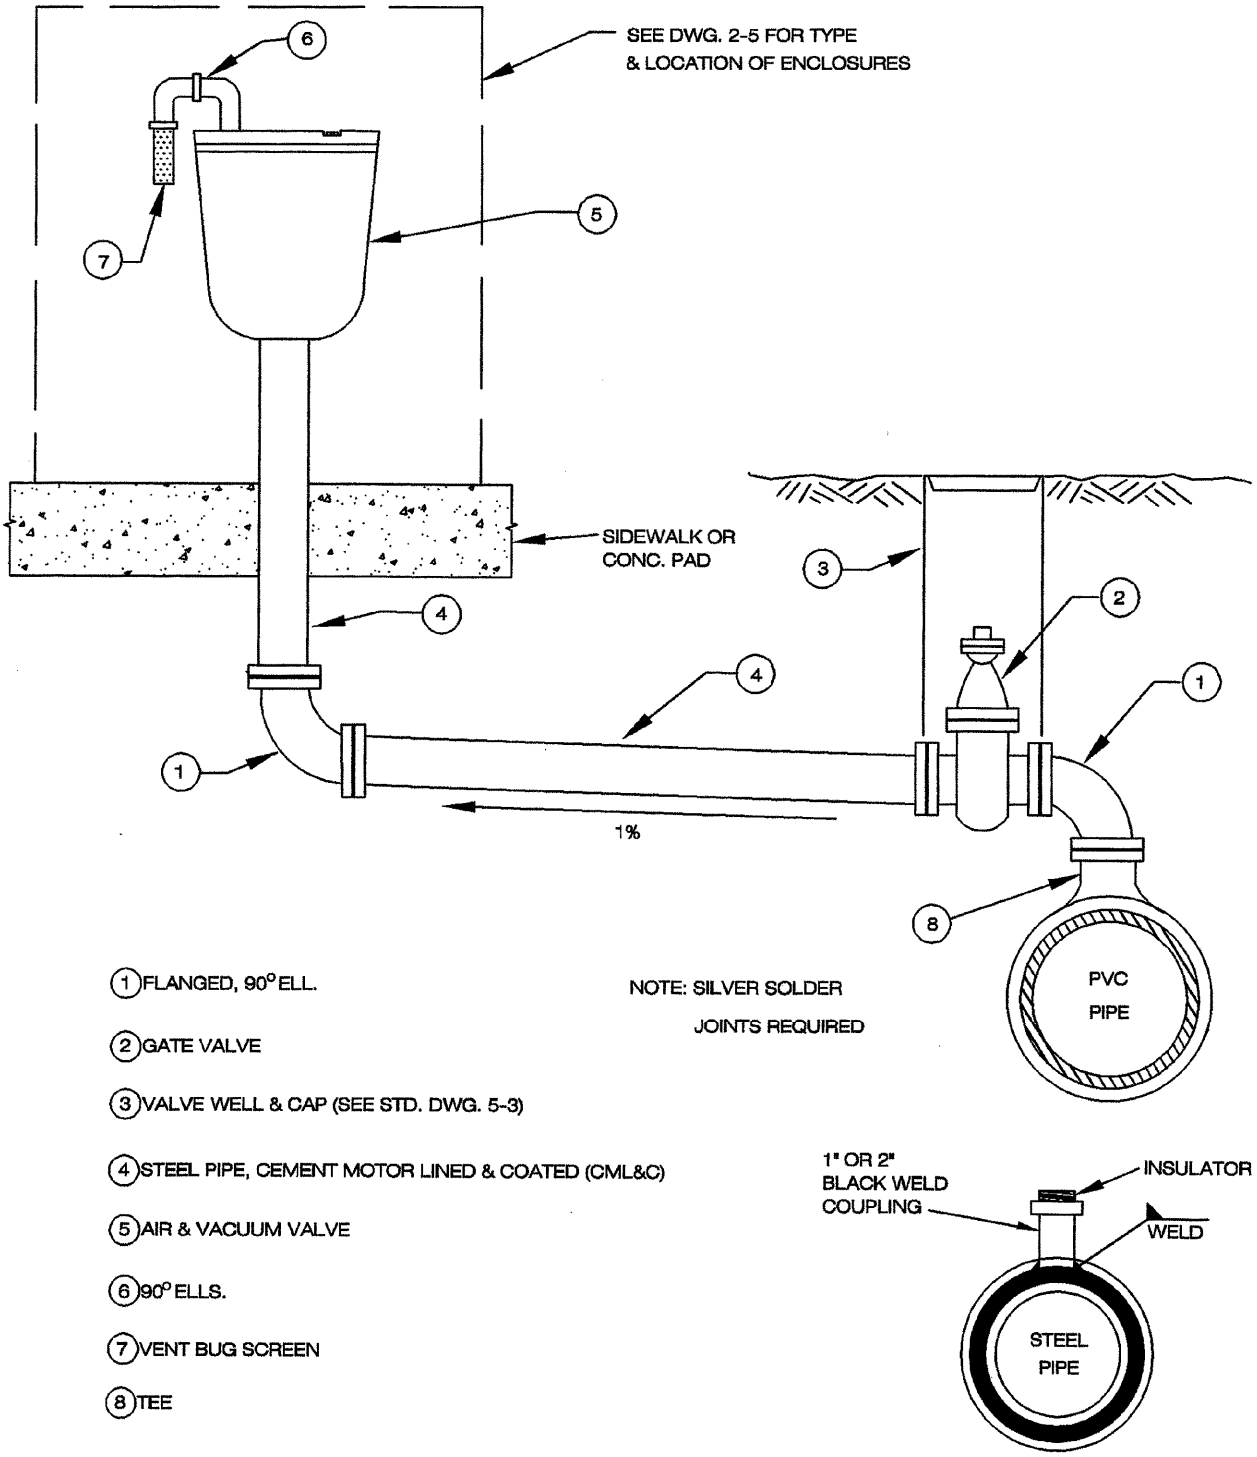

(1) FLANGED, 90° ELL.

(2) GATE VALVE

(3) VALVE WELL & CAP (SEE STD. DWG. 5-3)

(4) STEEL PIPE, CEMENT MOTOR LINED & COATED (CML&C)

(5) AIR & VACUUM VALVE

(6) 90° ELLS.

(7) VENT BUG SCREEN

(8) TEE

NOTE: SILVER SOLDER JOINTS REQUIRED

REVISIONS	APPROVED	DATE	VISTA IRRIGATION DISTRICT	PATH: (TOM) H:\STDDWGS\2-4.DWG
			4" & 6" AUTOMATIC AIR & VACUUM VALVES	JOHN AMODEO R. C. E. 31161 — DATE 12/2/99
ACAD		6/96		STANDARD DRAWING 2-4